BRUNO

Pine County Minn.

Scale 100 feet pr inch.

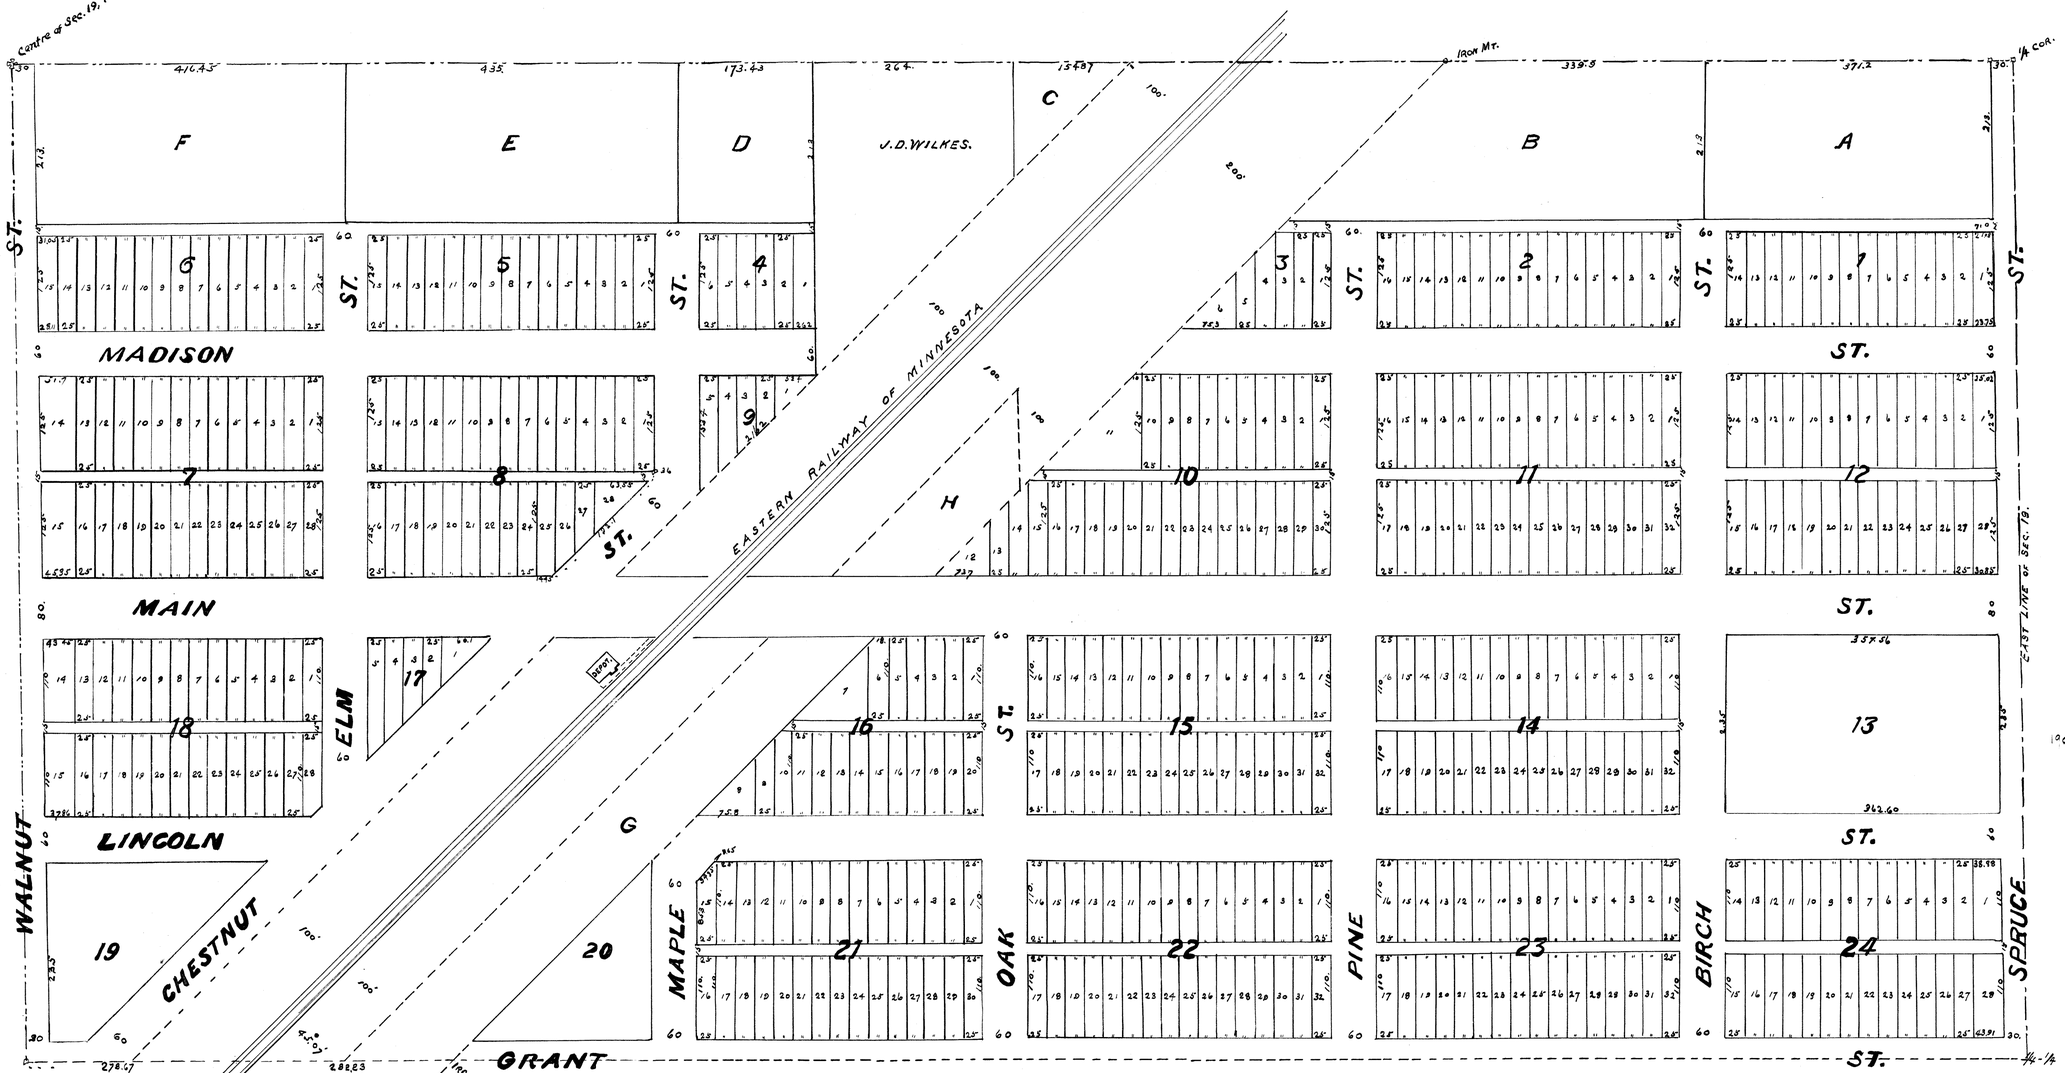

I hereby certify to having surveyed and platted the property as described on this Map of Bruno Pine County, Minnesota and have placed Iron Monuments at the block corners as shown on this Map and the same is correct.

J. H. Armstrong
Surveyor

State of Minnesota }
County of Ramsey } On this 19th day of May A.D. 1902, personally appeared before the undersigned J.H. Armstrong to me well known and acknowledged that he executed the foregoing certificate as his own free act and deed.

M. J. Moriarty
Notarial Seal
Notary Public
Ramsey Co. Minn.

This is to certify that Fitzhugh Burns proprietor of the North ½ of the South East ¼ of Section 19. T. 44. R. 18. Pine Co. Minn. have caused the same to be surveyed and platted and hereafter known as Bruno Pine Co. Minn. as shown by this Map and hereby dedicate to the public and for the public use forever all the streets and Alleys as herein indicated.

Witness our hands and seals this 19th day of May 1902

In Presence of
J. H. Armstrong
M. J. Moriarty
} Fitzhugh Burns

State of Minnesota }
County of Ramsey } On this 19th day of May A.D. 1902 personally came before me the undersigned Fitzhugh Burns (unmarried) to me well known who he acknowledged that he executed the foregoing certificate as his own free act and deed.

M. J. Moriarty
Notarial Seal
Notary Public
Ramsey Co. Minn.

State of Minnesota }
County of Pine } I, H. H. Hamlin, County Surveyor, in and for Pine County, Minn. do hereby certify that the Monuments for the guidance of future Surveys, as shown on this Plat have been correctly placed; that the boundary lines of the land platted, and the sizes of all the lots, are as given on this Plat.
May 22nd A.D. 1902.

H. H. Hamlin
County Surveyor
Pine County, Minnesota

I hereby certify that I have the [illegible] 1901 of the lands described [illegible]

H. J. Albrecht
County

No 41526

County of Pine, Minn.
23rd May 1902
5 P.M.
State
20
James H. Randall

23 May 2
D. Greeley