LAKEVIEW HEIGHTS

COPY

SCALE 1 INCH = 100 FEET

○ DENOTES IRON MONUMENT

BEARINGS ARE ASSUMED

DRAINAGE AND UTILITY EASEMENTS SHOWN THUS:

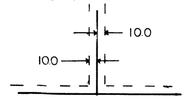

Being 10 feet in width and adjoining lot line unless otherwise shown

STATE OF MINN. DEPT. OF NATURAL RESOURCES RECORDED HIGHEST WATER ELEV. OCT. 22 1968 ELEV. 938.00

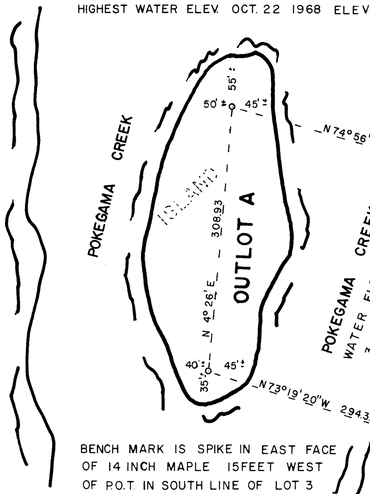

BENCH MARK IS SPIKE IN EAST FACE OF 14 INCH MAPLE 15FEET WEST OF P.O.T. IN SOUTH LINE OF LOT 3 BLOCK 4 ELEV: 946.34 U.S.G.S. 1929 ADJUSTMENT

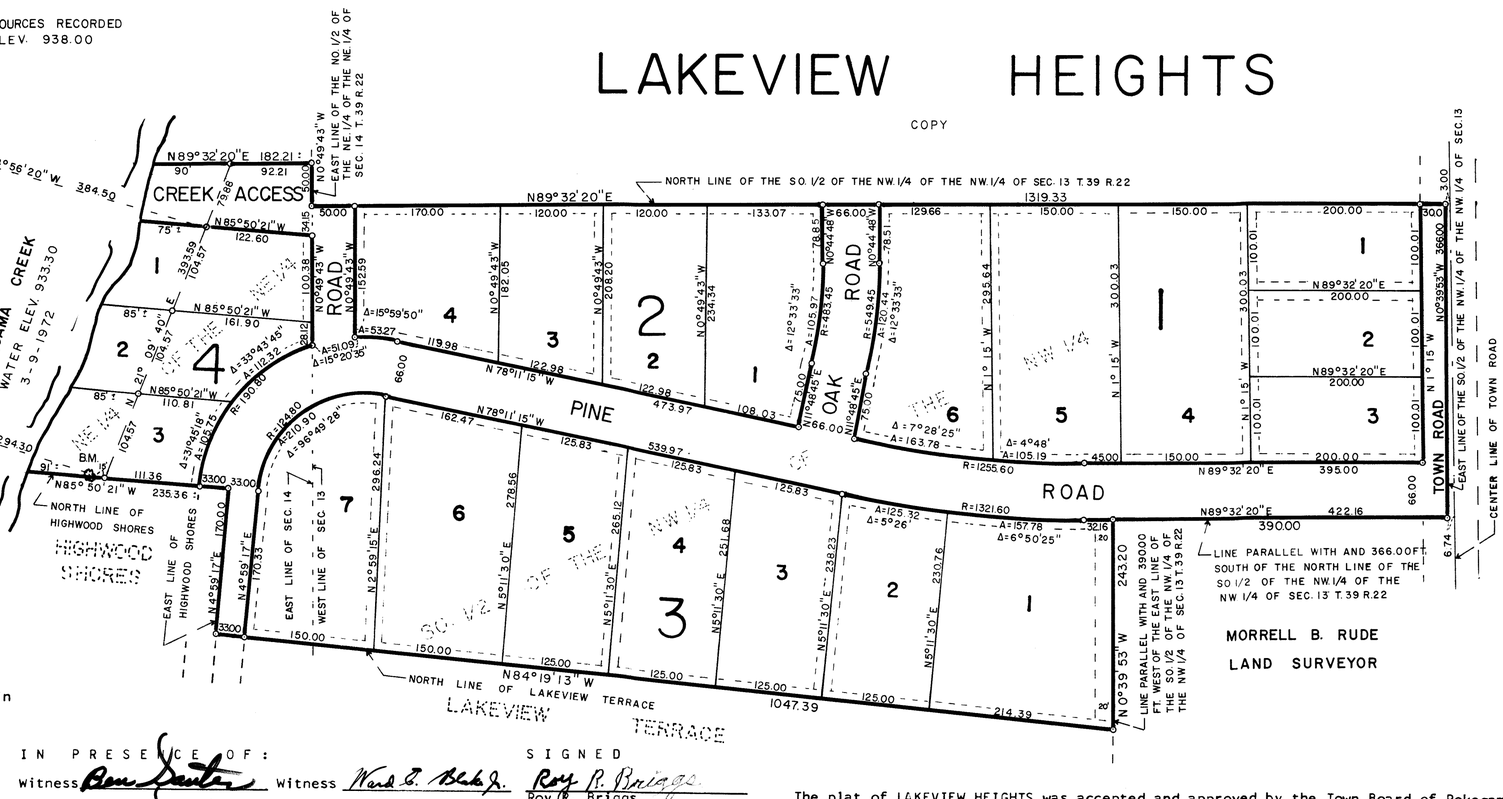
CREEK ACCESS
N89°32'20"E 182.21
N0°49'43"W
EAST LINE OF THE NO. 1/2 OF THE NE. 1/4 OF THE NE. 1/4 OF SEC. 14 T. 39 R. 22
NORTH LINE OF THE SO. 1/2 OF THE NW. 1/4 OF THE NW. 1/4 OF SEC. 13 T. 39 R. 22
N89°32'20"E 1319.33
N0°39'53"W 1300.36
EAST LINE OF THE SO. 1/2 OF THE NW. 1/4 OF THE NW. 1/4 OF SEC. 13
CENTER LINE OF TOWN ROAD
TOWN ROAD
OAK ROAD
PINE ROAD
N85°50'21"W 122.60
N85°50'21"W 161.90
N85°50'21"W 110.81
N85°50'21"W 235.36
BM.
NORTH LINE OF HIGHWOOD SHORES
HIGHWOOD SHORES
EAST LINE OF HIGHWOOD SHORES
N4°59'17"E 170.33
EAST LINE OF SEC. 14
WEST LINE OF SEC. 13
N2°59'15"E 296.24
N5°11'30"E 278.56
N5°11'30"E 265.12
N5°11'30"E 251.68
N5°11'30"E 238.23
N5°11'30"E 230.76
N78°11'15"W 539.97
N78°11'15"W 473.97
N84°19'13"W 1047.39
NORTH LINE OF LAKEVIEW TERRACE
LAKEVIEW TERRACE
N0°39'53"W 243.20
LINE PARALLEL WITH AND 390.00 FT. WEST OF THE EAST LINE OF THE NW. 1/4 OF THE SO. 1/2 OF THE NW. 1/4 OF THE NW. 1/4 OF SEC. 13 T. 39 R. 22
LINE PARALLEL WITH AND 366.00 FT. SOUTH OF THE NORTH LINE OF THE SO. 1/2 OF THE NW. 1/4 OF THE NW. 1/4 OF SEC. 13 T. 39 R. 22
N89°32'20"E 390.00
N89°32'20"E 422.16
N89°32'20"E 395.00
N89°32'20"E 200.00
N89°32'20"E 200.00
N89°32'20"E 200.00
R=1255.60
R=321.60
R=190.80
Δ=15°59'50"
Δ=5°32'7"
Δ=15°20'35"
Δ=39°43'45"
Δ=36°49'28"
Δ=12°33'33"
Δ=7°28'25"
Δ=4°48'
Δ=5°26'
Δ=6°50'25"
Δ=7°02'40"
Δ=1°21'
A=119.98
A=122.98
A=108.03
A=105.97
A=163.78
A=105.19
A=125.32
A=157.78
A=122.32
A=131.60
A=129.66
A=78.51
A=78.85
A=78.85
A=105.97
A=234.34
A=208.20
A=182.06
A=170.33
A=104.57
A=104.57
A=100.38
A=15.59
A=15.25
A=162.47
A=125.83
A=125.83
A=125.83