SANDSTONE.

PINE CO. MINN.

SCALE 1 IN. = 160 FT.

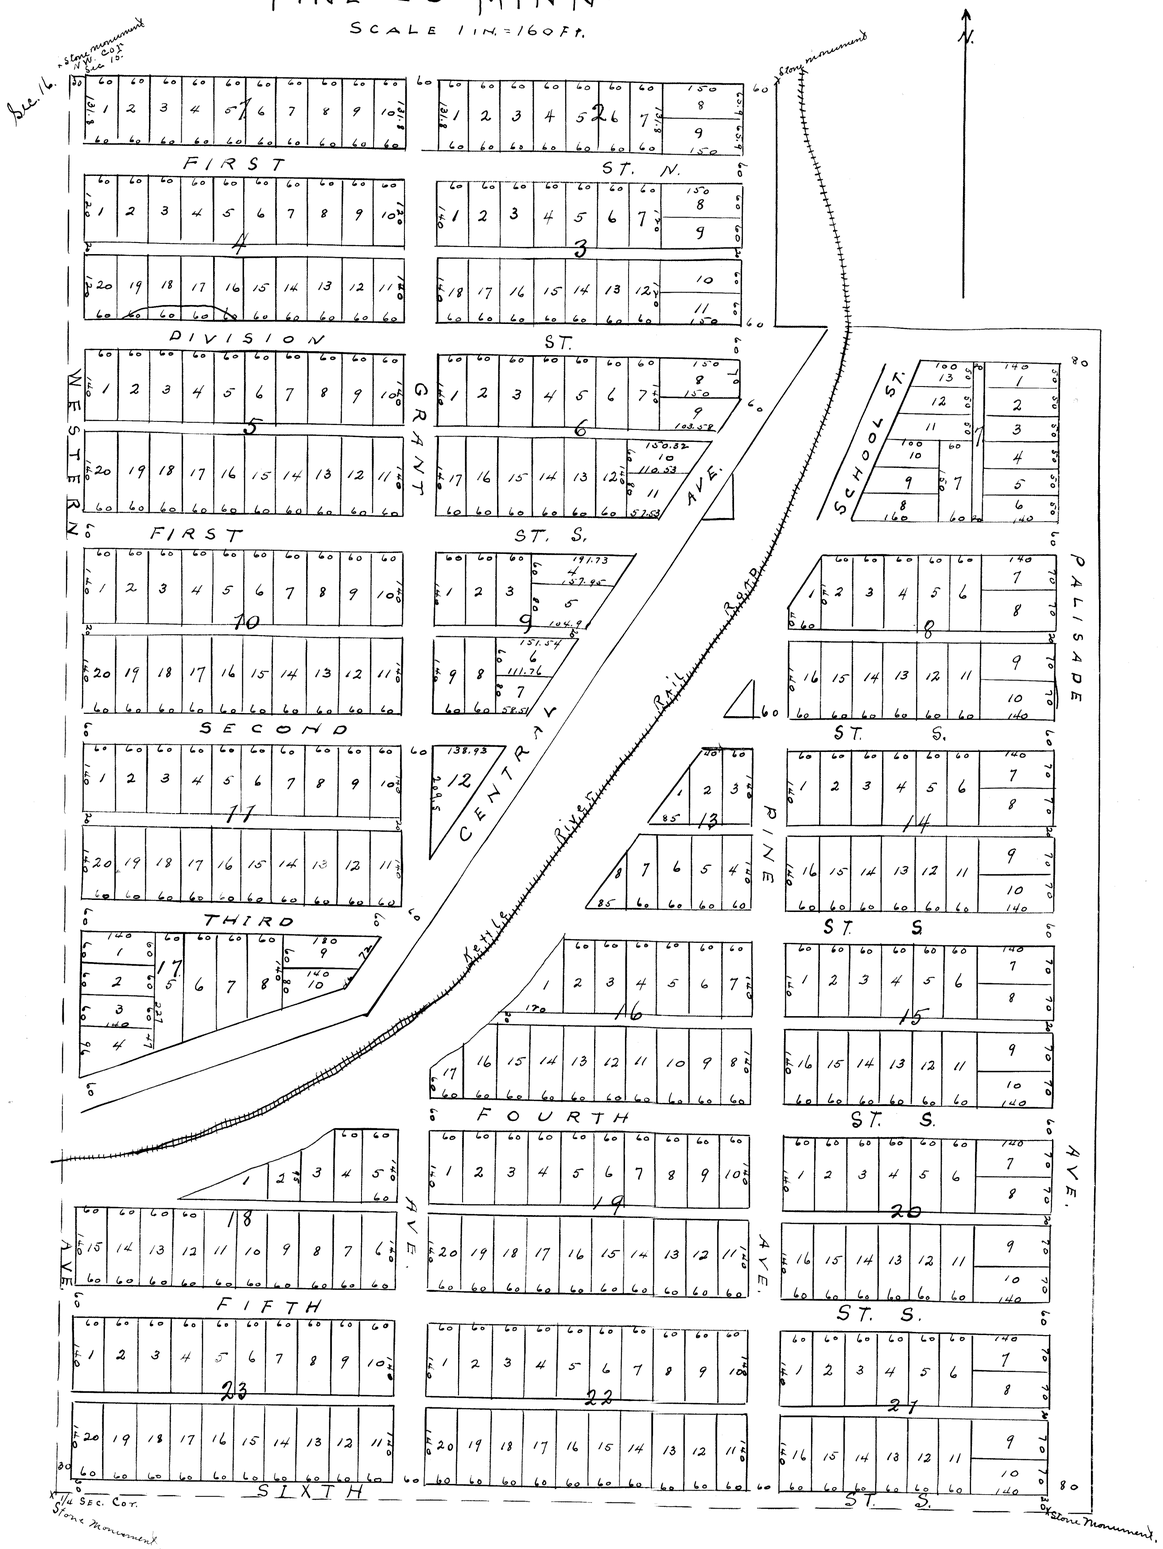

This is to certify that we William N. Grant, John P. Knowles Fred A. Hodge and James Hurley, proprietors of the following described tract of land, to wit: Commencing at the Northwest corner of Section fifteen (15) Town forty two (42) north, Range twenty (20) west, fourth meridian. thence south along the west line of said section, Twenty six hundred and forty one 8/10 feet (2641.8) to the quarter post in the west side of said section fifteen, thence east nineteen hundred and fifty ft. (1950) to a point, thence north and parallel with the west line of said Section twenty one hundred and ninety ft. (2190) to a point, thence west and parallel with the north line of said section fifteen, Six hundred and ten feet (610') to a point, thence north and parallel with the west line of said section fifteen, Four hundred and fifty one 8/10 feet (451.8) to the north line of said section fifteen, thence west along the north line of said section fifteen, Thirteen hundred, and twenty feet (1320) to the place of beginning, have caused the same to be surveyed and platted and hereafter known as Sandstone, Pine County, Minnesota, as shown by this plat and hereby dedicate to the public, and for the public use forever all the streets, avenues and alleys as hereon indicated.

Witness our hands and seals this 28. day of September 1887.

In presence of
N. H. Herbst
La Fayette Shaw.

W. N. Grant (seal)
John P. Knowles (seal)
Fred A. Hodge (seal)
James Hurley (seal)

State of Minnesota }
County of Ramsey } On this 28th day of September, A.D. 1887 personally came before me the undersigned a Notary Public, within and for said County and State, William N. Grant, John P. Knowles, Fred A. Hodge, and James Hurley, to me well known and they acknowledged that they executed the foregoing certificate for the uses and purposes therein expressed.

(Notarial Seal.)

N. H. Herbst,
Notary Public, Minn.

St Paul, Minn. Sept. 28th 1887.

I certify to having surveyed and platted the property as described on this map as Sandstone, Pine County, Minn., and have placed monuments as indicated thereon, and the same is correct.

W. F. Clark,
Surveyor.

See Articles of Incorporation in Book "B" of Misc. page 74.
See Chapter 145. Laws of 1885.

3459
31 C.L. 1887 +